



**THE PORT AUTHORITY
OF NY & NJ**

Peter K. Sweeney
ENGINEERING PROGRAM MANAGER
WORLD TRADE CENTER
PLH
CHIEF ARCHITECT

Engineering Department
Design Division
**The World Trade
Center
Electrical/HVAC
Upgrade Program**

Title
**TOWERS ONE AND TWO
LOW VOLTAGE SUBSTATIONS
CONSTRUCTION AND
INSTALLATION**

**ARCHITECTURAL
SUBSTATION - SS 75E
TOWER TWO
75th FLOOR
REMOVAL PLAN**

No. Date Revision Approved

This drawing subject to conditions in contract.
All inventions, ideas, designs and methods
herein are reserved to Port Authority and may not
be used without its written consent.


L.V.G. R.L. L.V.G.
Designed by Drawn by Task Leader
Principal Architect Date 5/1/95 Scale AS NOTED

Contract Number Drawing Number
WTC-802.071-A-15

NOTES:


1. FOR ARCHITECTURAL NOTES, ABBREVIATIONS, LEGEND & DRAWING CONVENTIONS SEE DRAWING A-1.
2. PATCH-UP DOOR OPENING WITH PARTITION CONSTRUCTION TO MATCH ADJACENT PARTITION WITH 2 HOUR RATING.
3. THE CONTRACTOR SHALL REMOVE PORTION OF EXISTING CONCRETE CURB AND EXISTING CONCRETE PAD AS SHOWN ON PLAN.
4. FOR ELECTRICAL CEILING LIGHTS AND GENERATOR REMOVAL SEE ELECTRICAL DWG. E-80.
5. FOR AIR DUCT REMOVAL SEE MECHANICAL DWG. M-28.

I HEREBY CERTIFY THAT THIS IS A TRUE AND CORRECT COPY OF ONE OF THE CONTRACT DRAWINGS CONSTITUTING A PART OF CONTRACT NO. WTC-802.071 IN THE FORM IN WHICH SAID DRAWINGS EXISTED AT THE TIME THE SAID CONTRACT WAS EXECUTED BY THE PARTIES.
DATE 6/21/95 *Smith A. A. A.* SPEC. WRITER
DATE 8/15/95 *Peter K. Sweeney* ENGINEER OF DESIGN

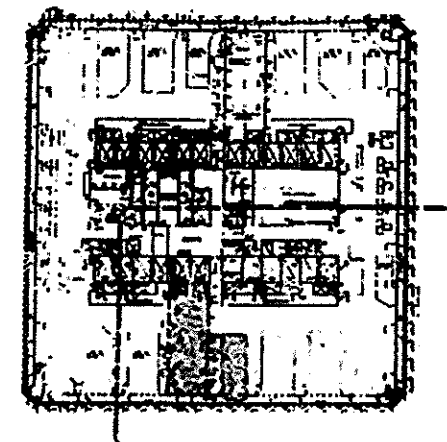

AREA OF WORK
SEE R15

KEY PLAN

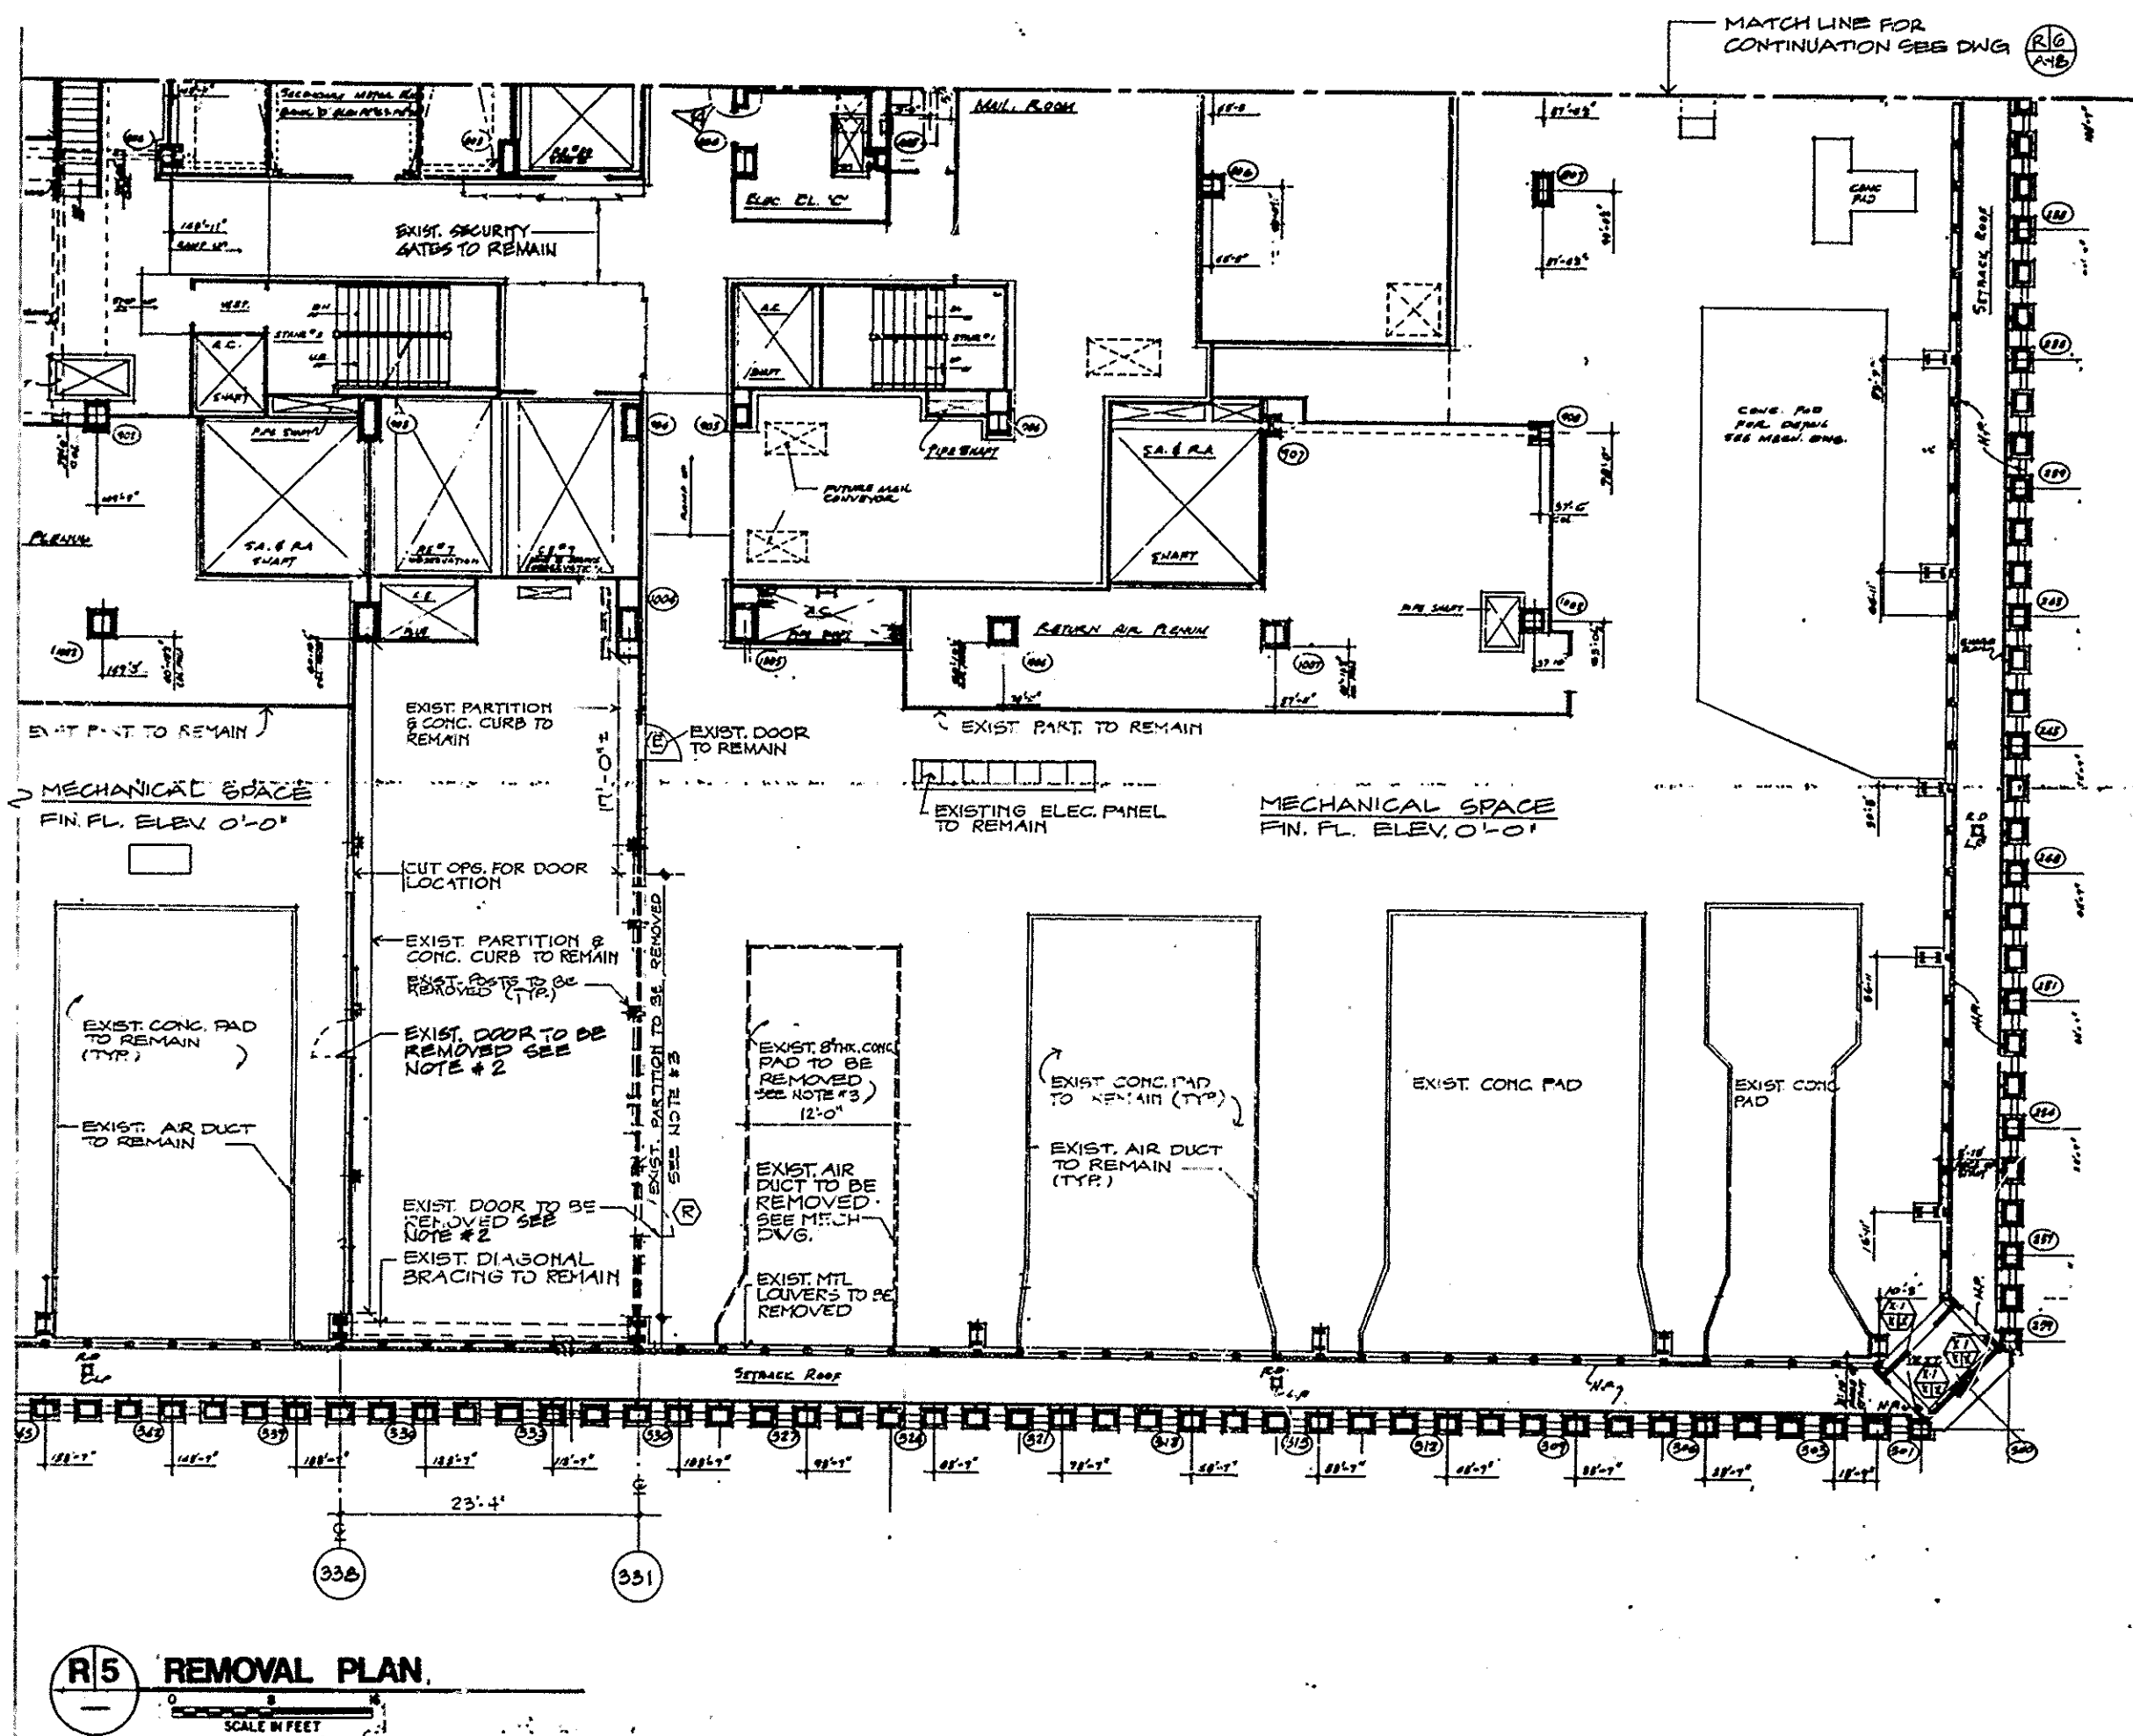

R15 REMOVAL PLAN.
SCALE IN FEET